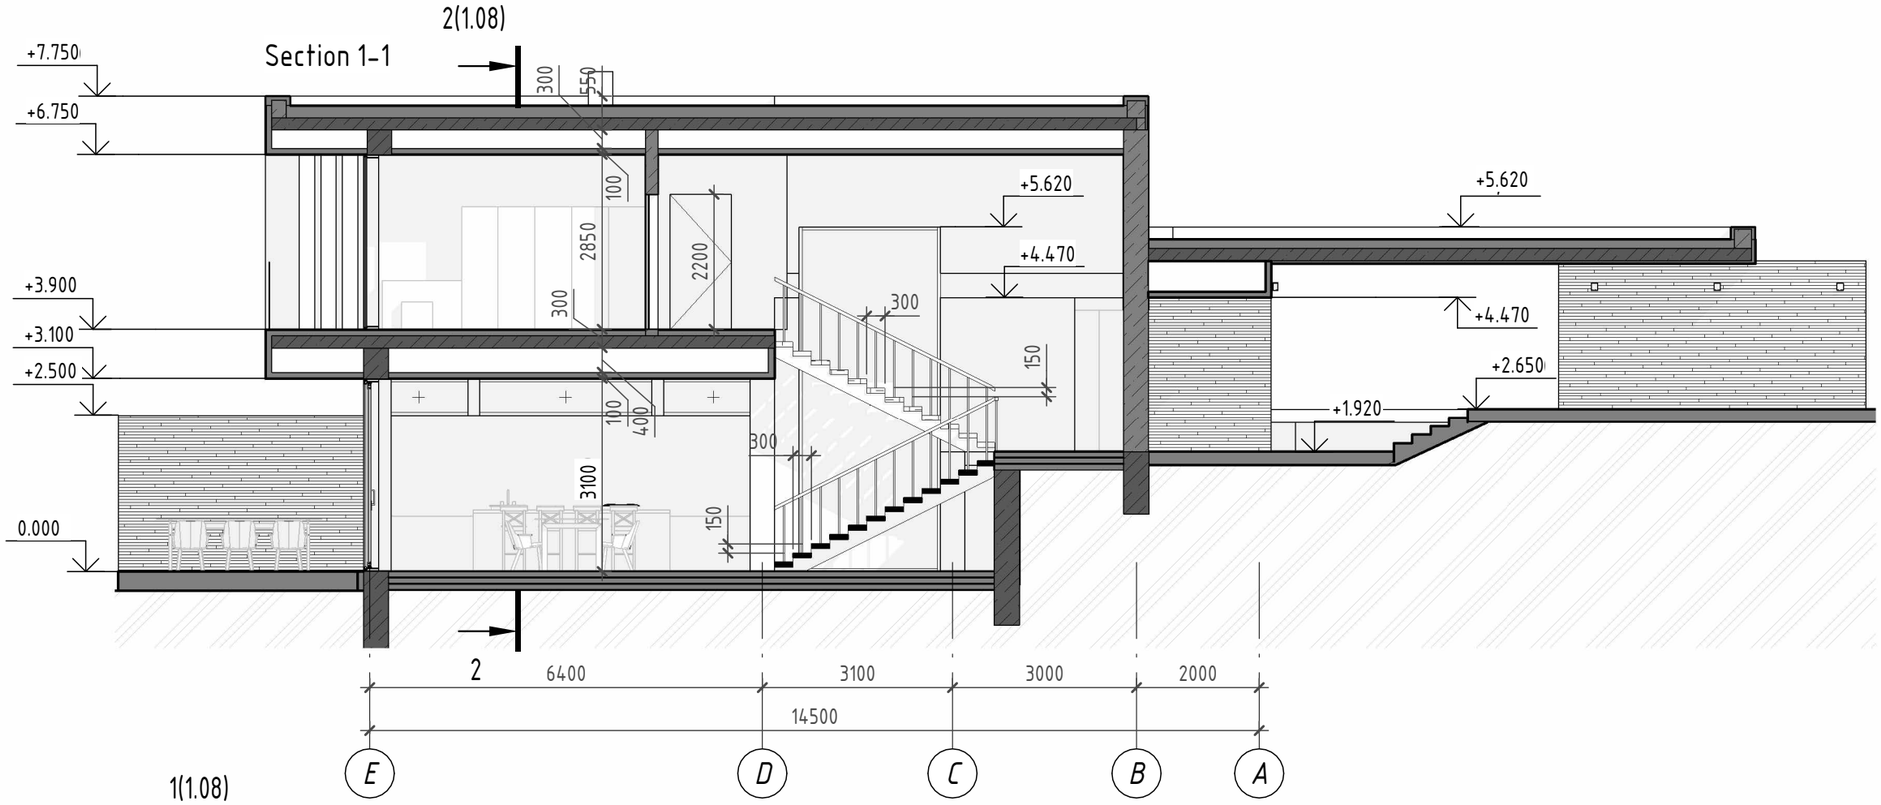

Section 2-2

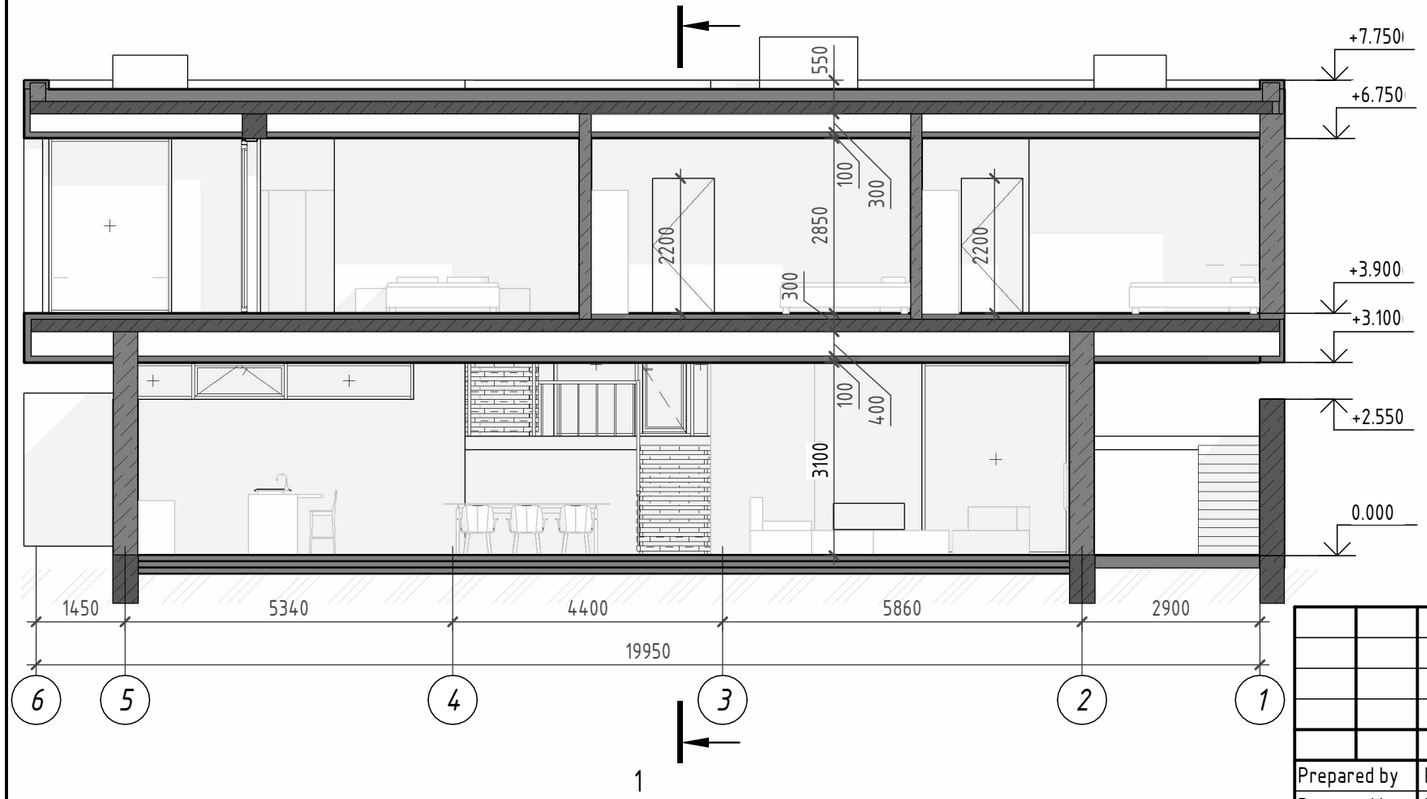

Prepared by	Loseva		03/25		
Prepared by	Madullaev		03/25		
Checked by	Tarasevich		03/25		
Approved by	Makovsky		03/25		
CPA	Korolyuk				

A4.04.2024 - CP-1

Concept project of individual residential building at the address Georgia, Tbilisi settlement, Tbilisi Hills, cadastral number of the land plot: 81.03.16.129.

Individual residential building.

Stage	Page	Pages
ЗП	1.08	

Section 1-1, 2-2

LLC "Art studio "Zrobim"

ZROBIM architects